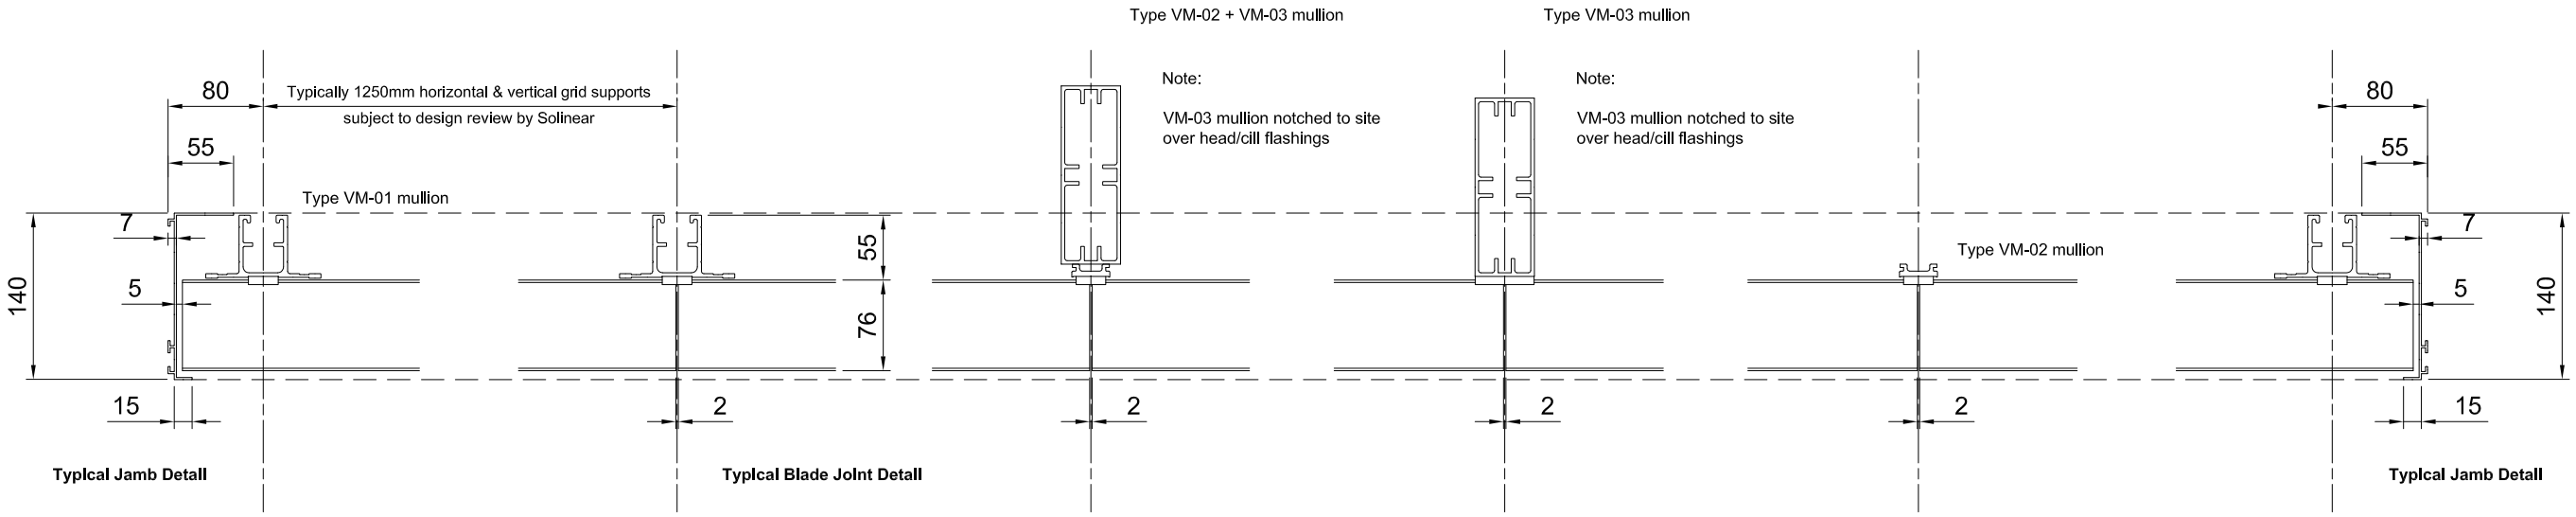

Aquarius XLINE-100 Louvre System

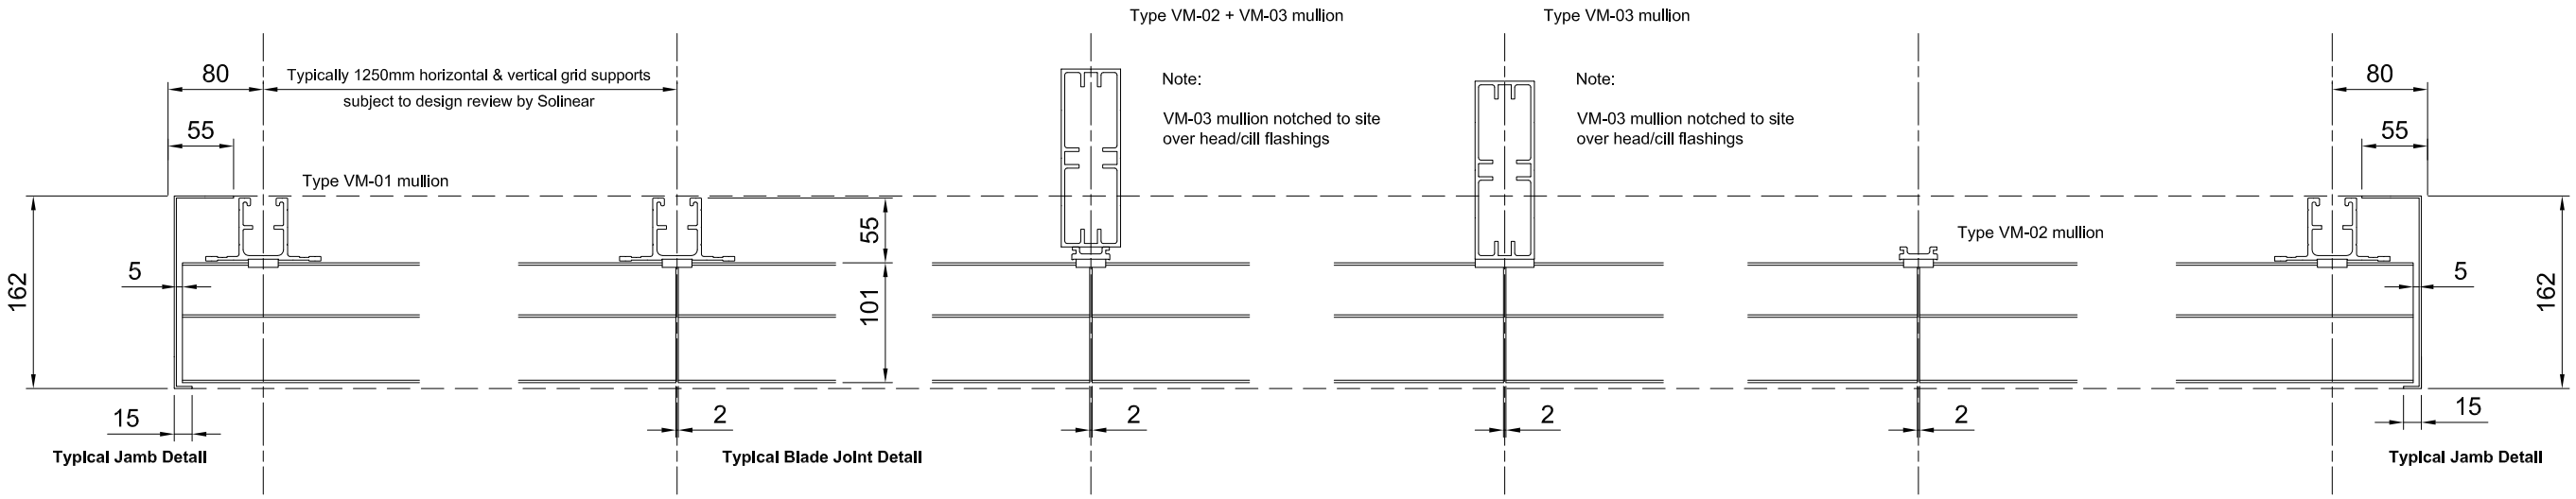

Aquarius XLINE-100-2 Louvre System

Solinear Limited
Unit 9 Brunel Park Ind Est
Harworth
Doncaster
DN11 8NE

T. 01302 759700 F. 01302 759711
e. mail@solinear.co.uk website. www.solinear.co.uk

Drawn By	Date	Approved By	Date	Material	Finish
TD	16/11/2009	DA	16/11/2009	6063:T6 AL	

Client

Title: Aquarius XLINE-100 Typical Louvre System Horizontal Section Details

Product	Revision	Drawing No
		AQ100-W-03